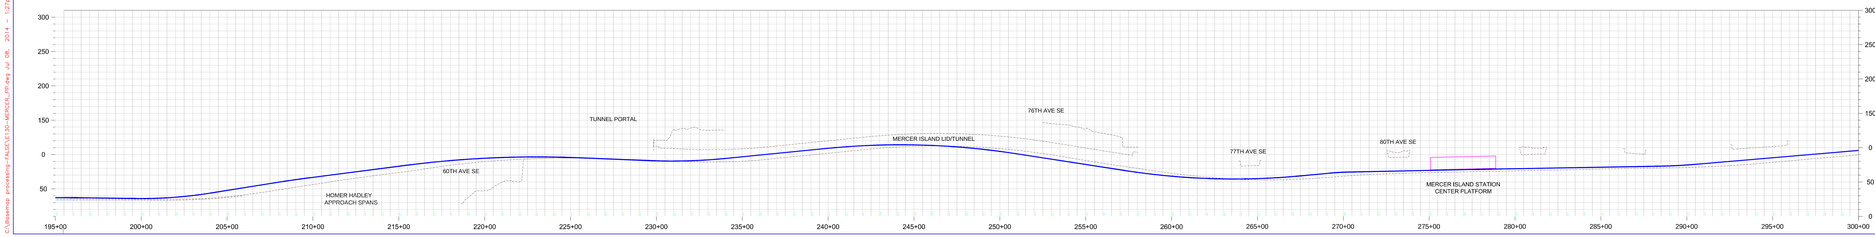

EAST LINK EXTENSION
I-90 SEGMENT SEATTLE - I-90 to SOUTH BELLEVUE
MERCER ISLAND

0 200 400
SCALES IN FEET
HORIZONTAL SCALE: 1" = 200'
VERTICAL SCALE: 1" = 50'

Task No.
E1EM76

SOUNDTRANSIT

PARSONS BRINCKERHOFF

No. | Date | Dsn. | Chk. | App. | Revisions

E:\Basemap_processing-FALSE\VLT-30--MERCER_EP.dwg Jul 08, 2014 -- 12:37pm

LAKE
WASHINGTON

BEAUX ARTS
VILLAGE

SUPPORT
STRUCTURE
(SIGNAL HOUSE)

SUPPORT
STRUCTURE #4
(E SHOREWOOD DR)

SE 30TH ST
SE 31ST ST
SE 33RD ST
SE 34TH ST
SE 35TH ST
SE 36TH ST
6TH AVE SE
7TH AVE SE
8TH AVE SE
BRIARWOOD
SHOREWOOD
CONCORD
N MERCER WY
MERCER ST
I-90
WB 305+00
EB 305+00
WB 310+00
EB 310+00
WB 320+00
EB 320+00
WB 330+00
EB 330+00
WB 335+00
EB 335+00
WB 340+00
EB 340+00
WB 345+00
EB 345+00
WB 350+00
EB 350+00
WB 355+00
EB 355+00
WB 360+00
EB 360+00

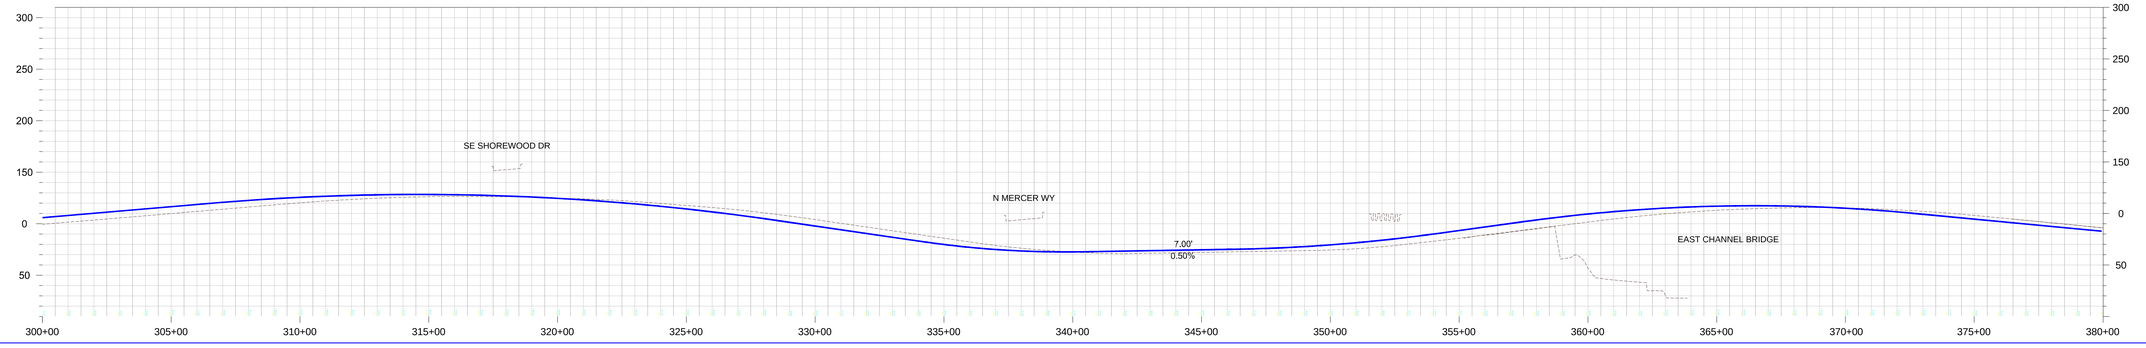

Task No.
Exhibit No.

SOUNDTRANSIT

PARSONS BRINCKERHOFF

0 200 400
SCALE IN FEET

HORIZONTAL SCALE: 1" = 200'
VERTICAL SCALE: 1" = 50'

EAST LINK EXTENSION
I-90 SEGMENT SEATTLE - I-90 to SOUTH BELLEVUE

MERCER ISLAND

No. | Date | Dsn | Chk | App | Revisions

C:\Basemap processing-FALSE\EL130-MERCER_PP.dwg Jul 08, 2014 - 1:31pm